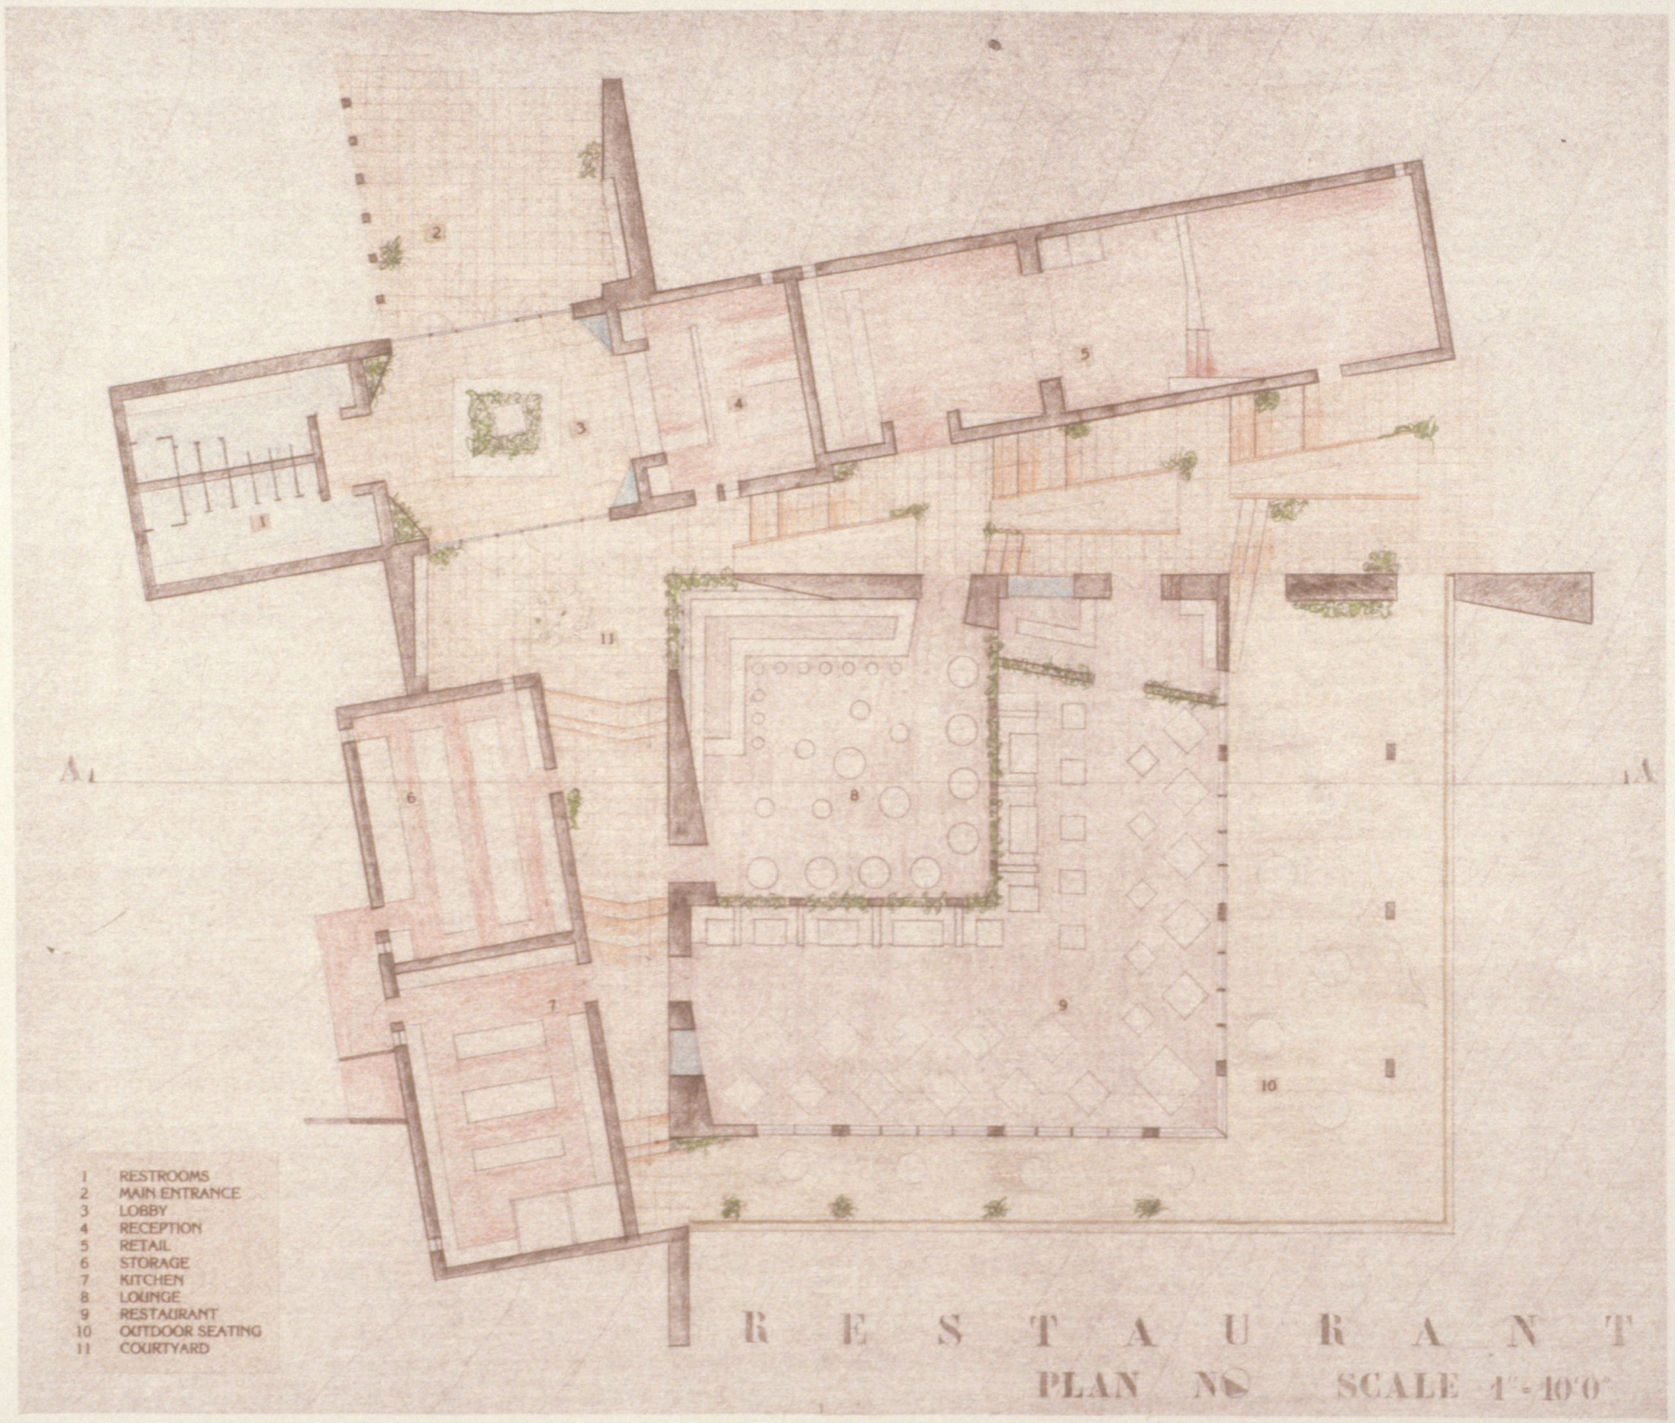



1 RESTROOMS
2 MAIN ENTRANCE
3 LOBBY
4 RECEPTION
5 RETAIL
6 STORAGE
7 KITCHEN
8 LOUNGE
9 RESTAURANT
10 OUTDOOR SEATING
11 COURTYARD


R E S T A U R A N T


PLAN N◎ SCALE 1"=40'0"

R E S T A U R A N T

SECTION A-A SCALE 1"=10'0"

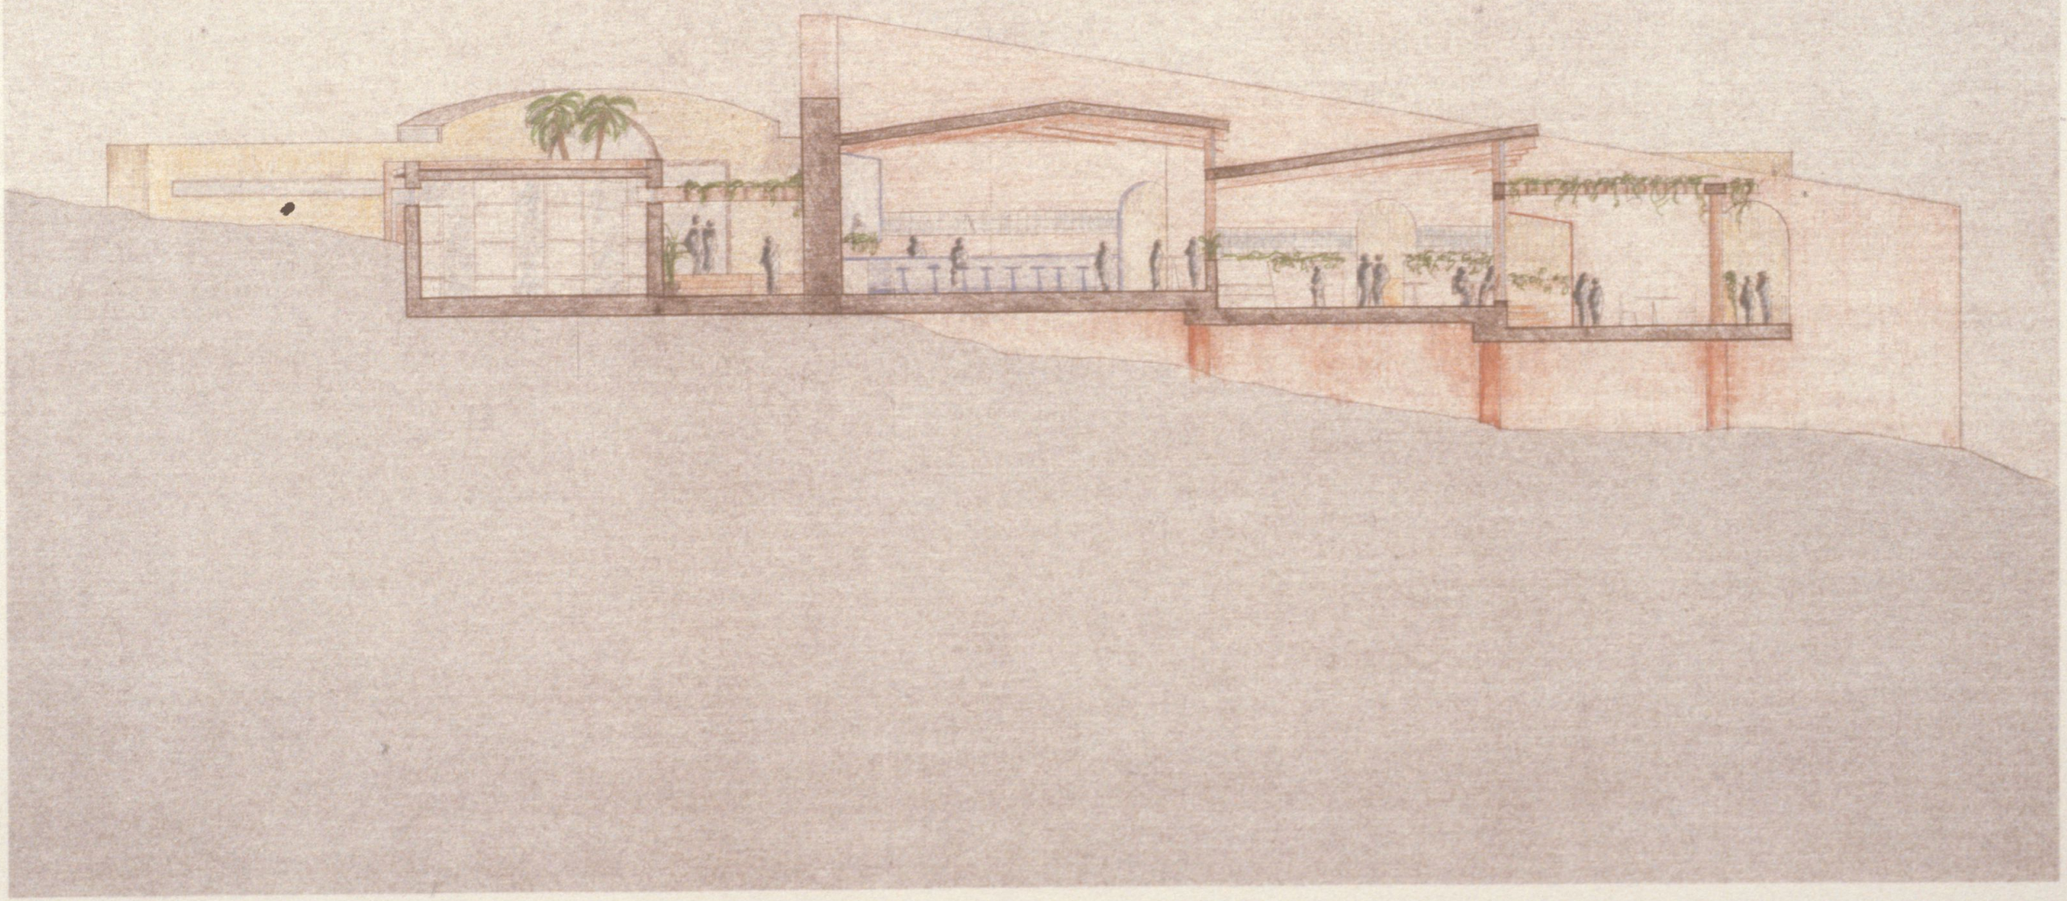


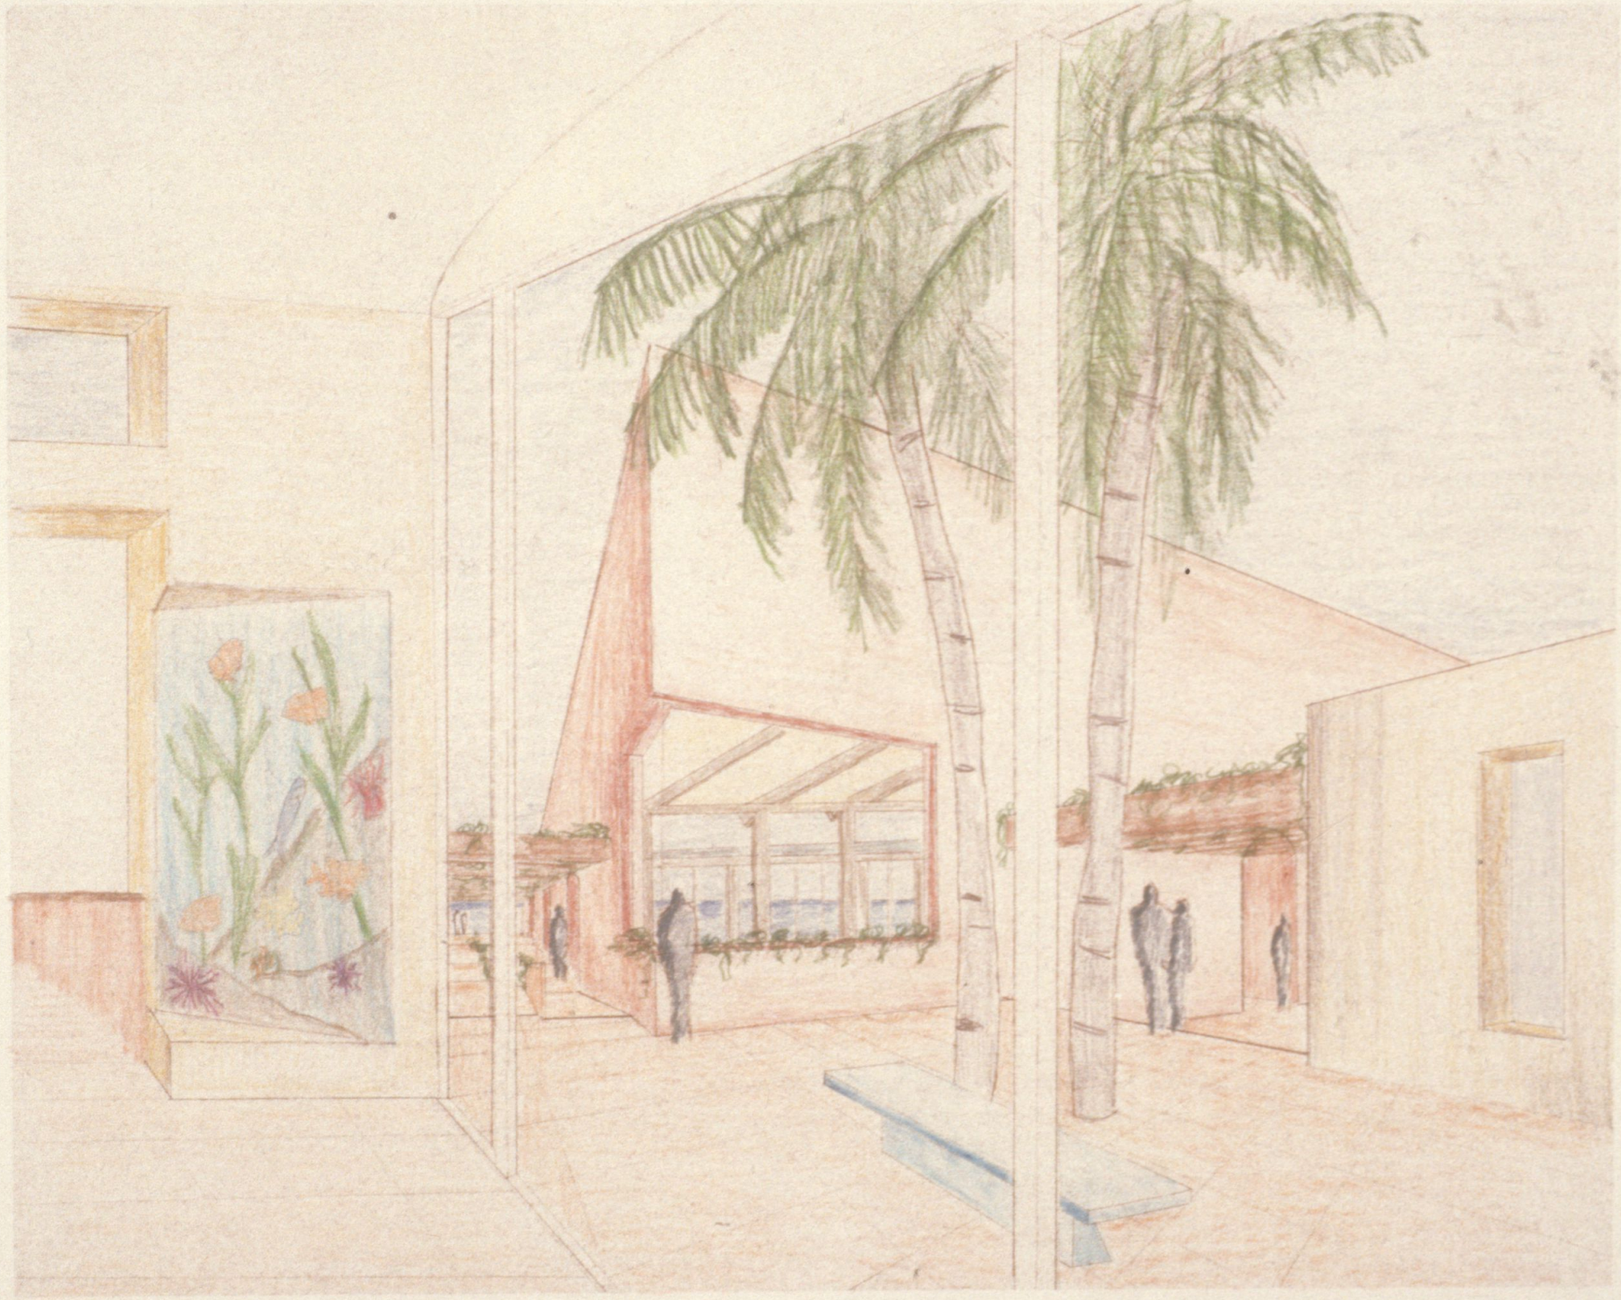


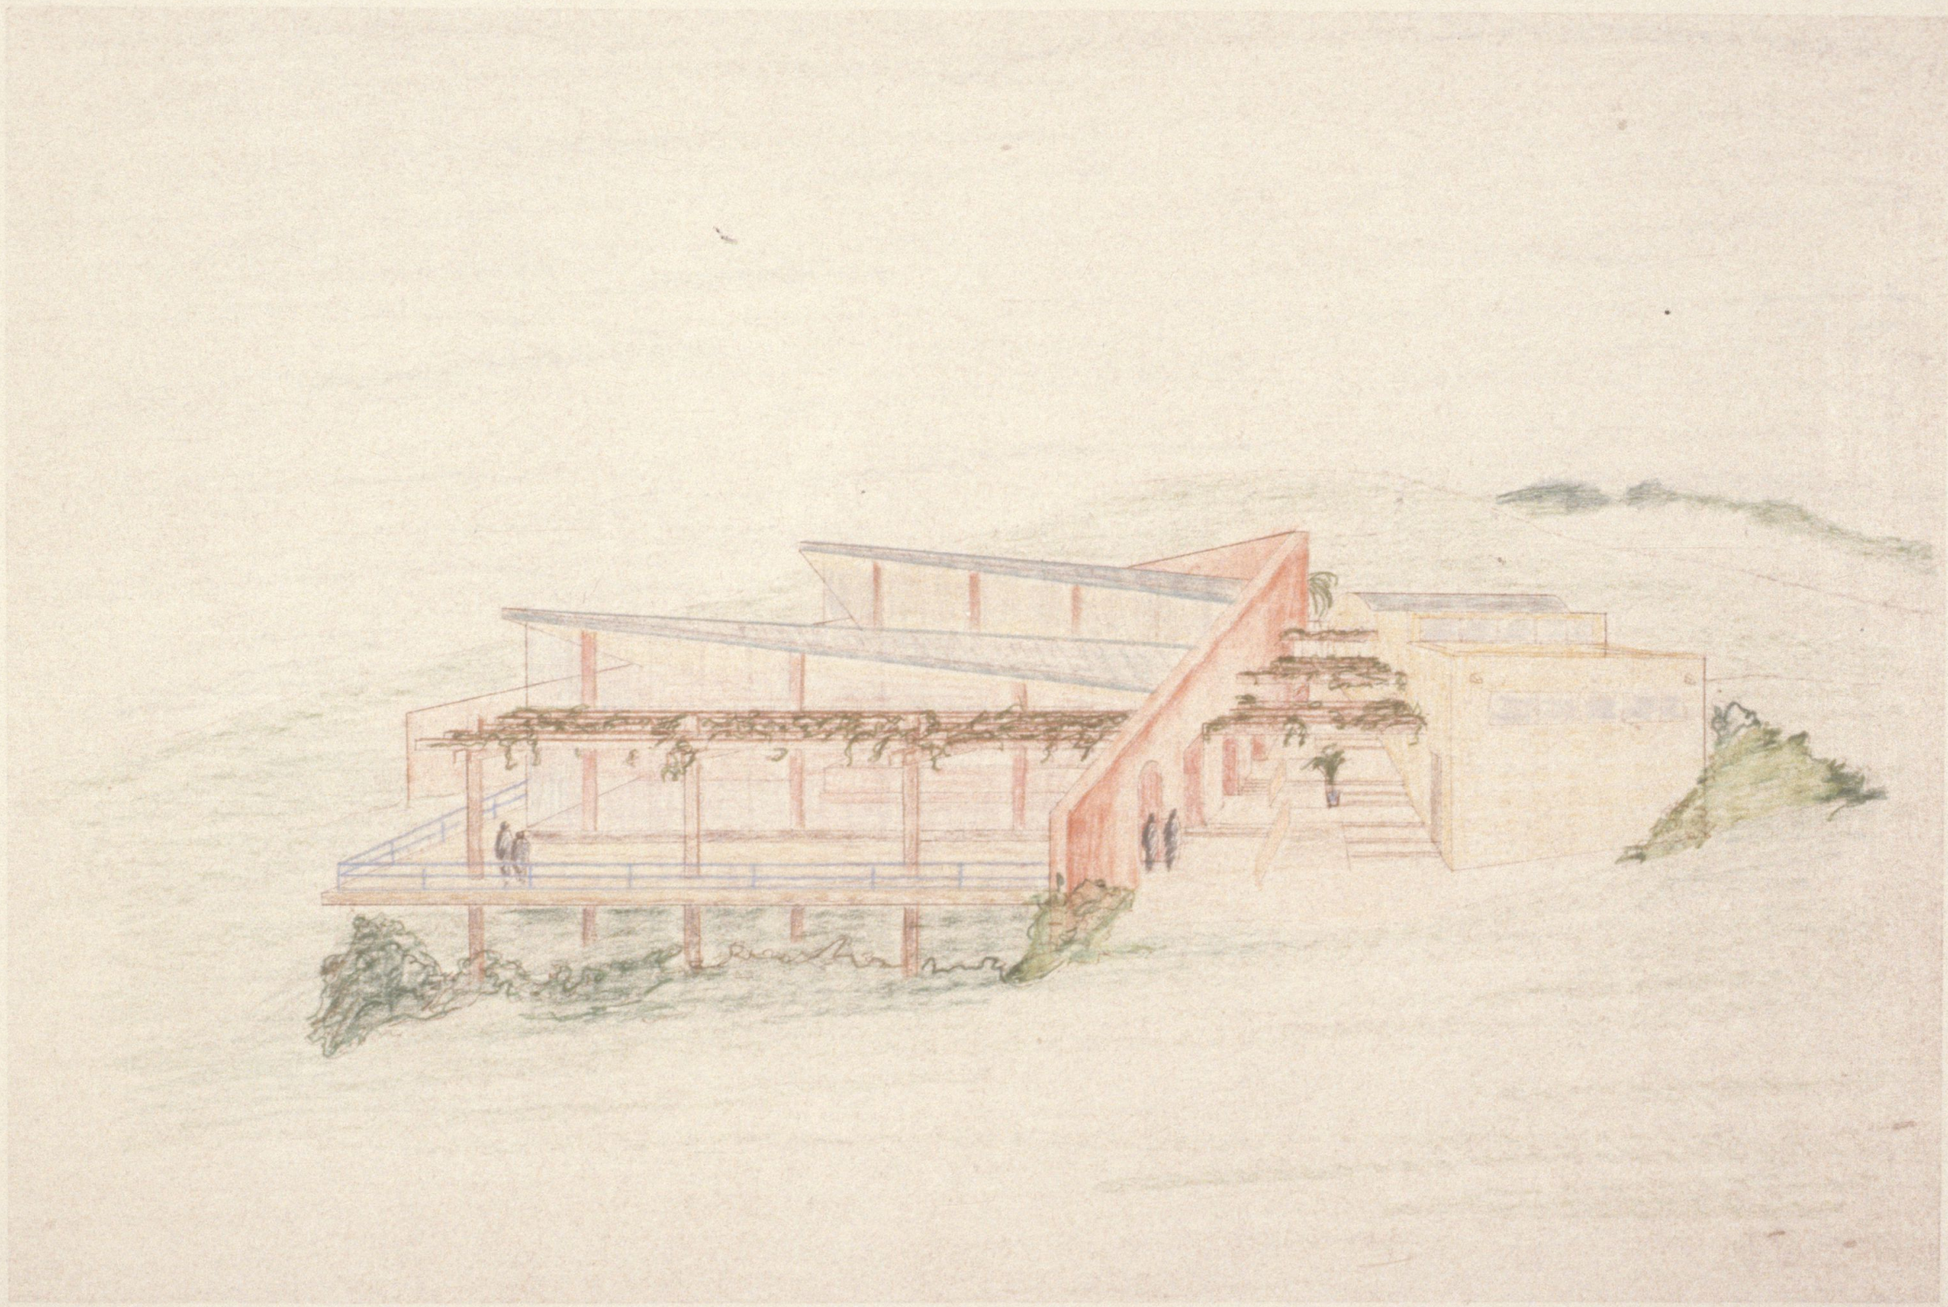



D I V E C E N T E R


SECTION C-C **SCALE** 1"= 10'0"

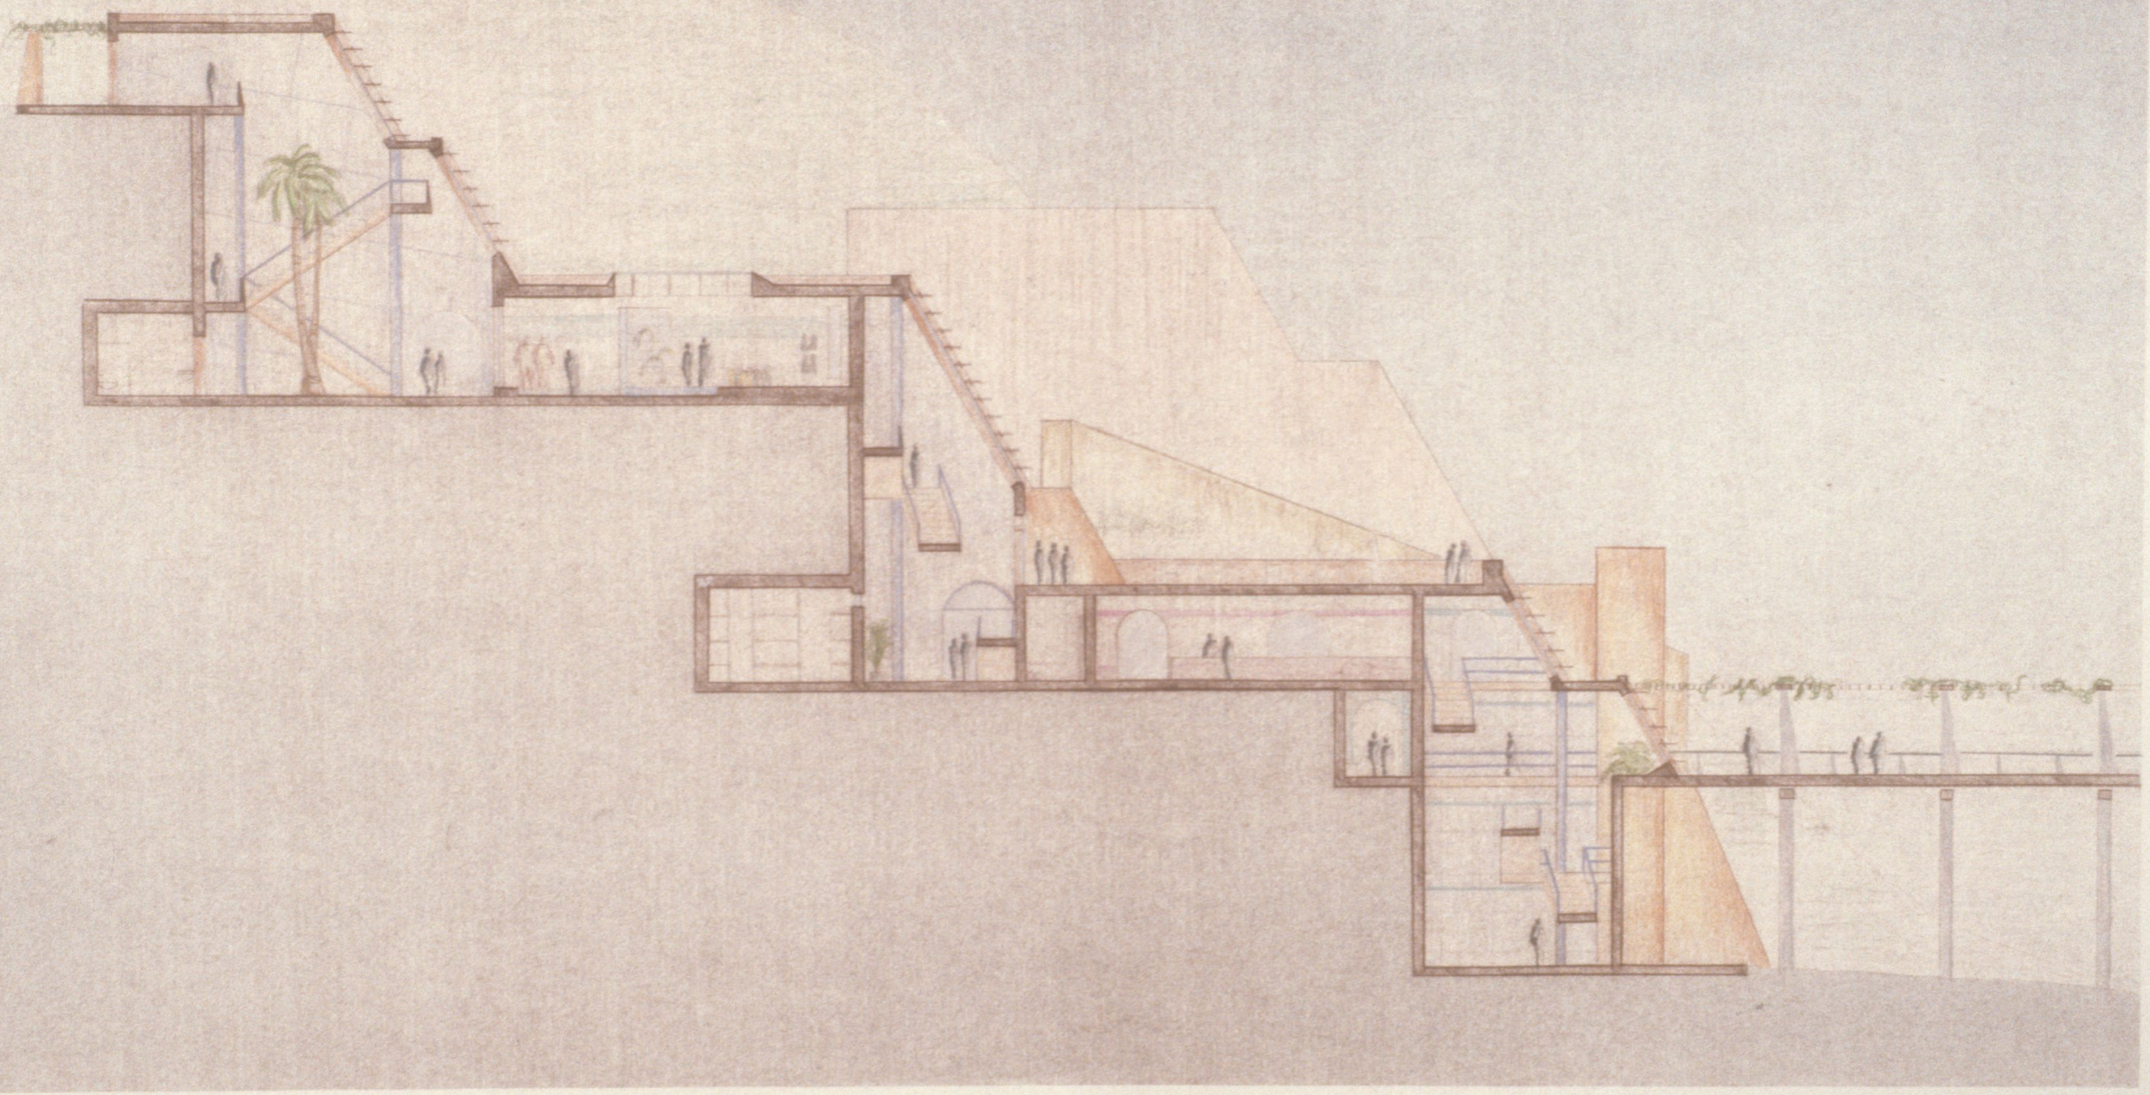


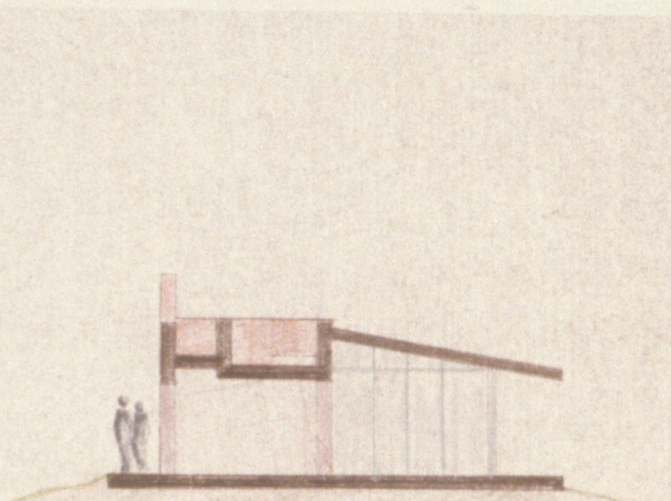


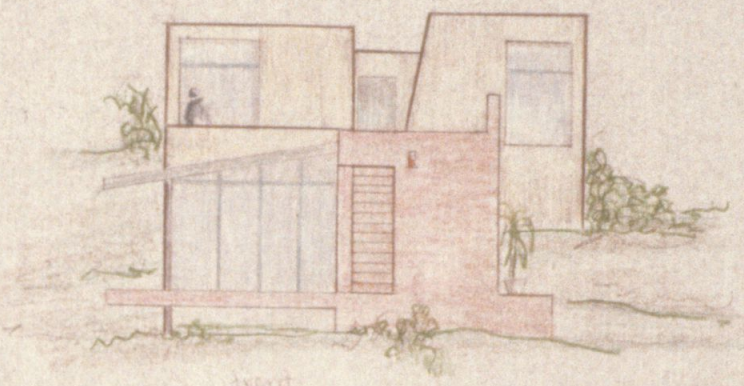

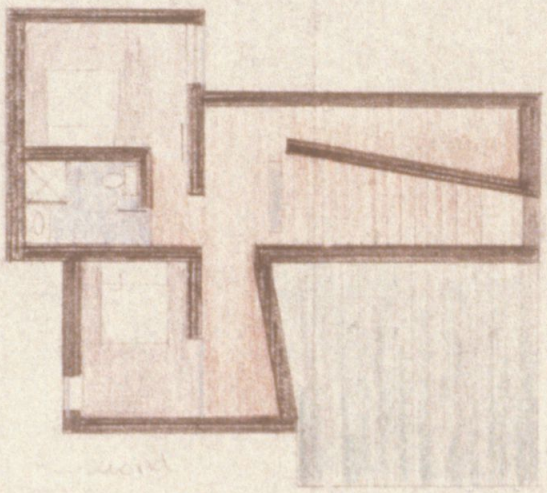


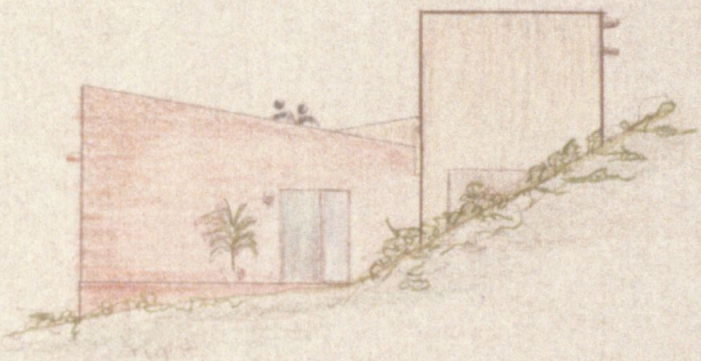


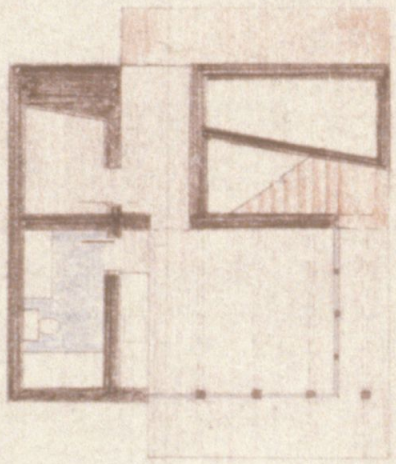


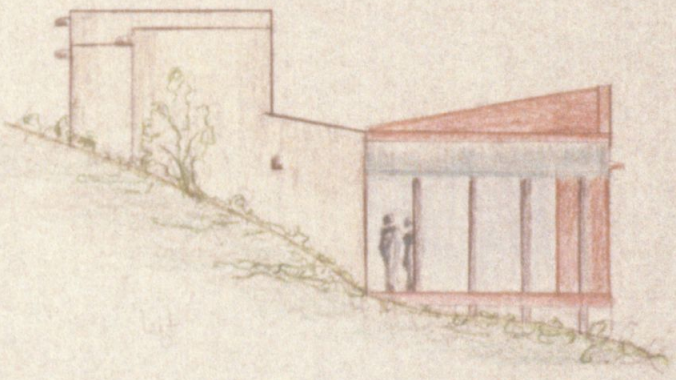



2 BEDROOM CABIN

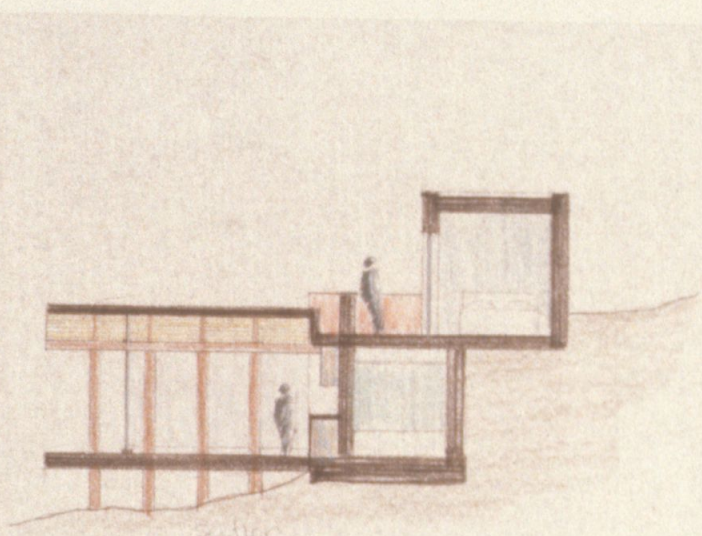


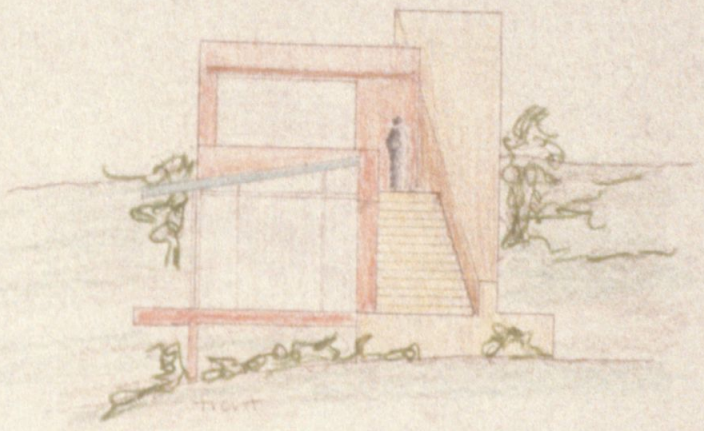

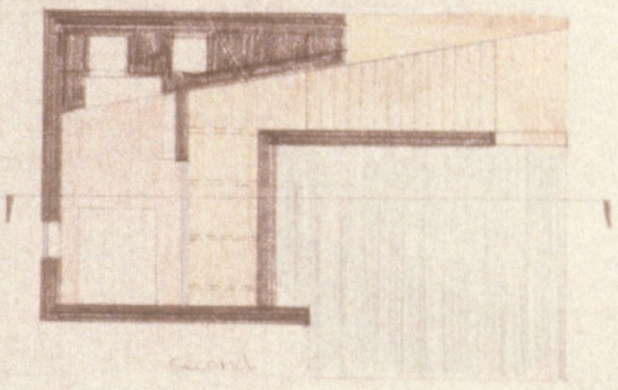


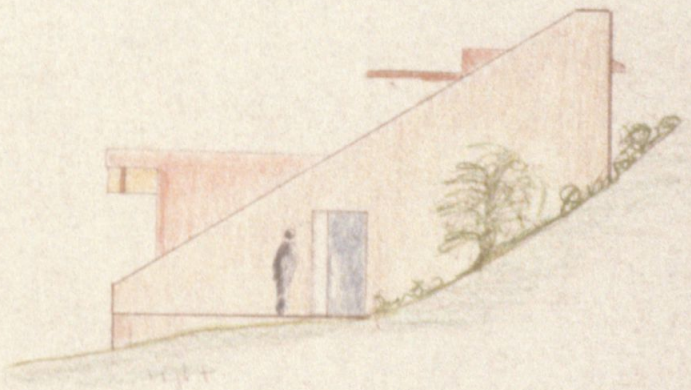


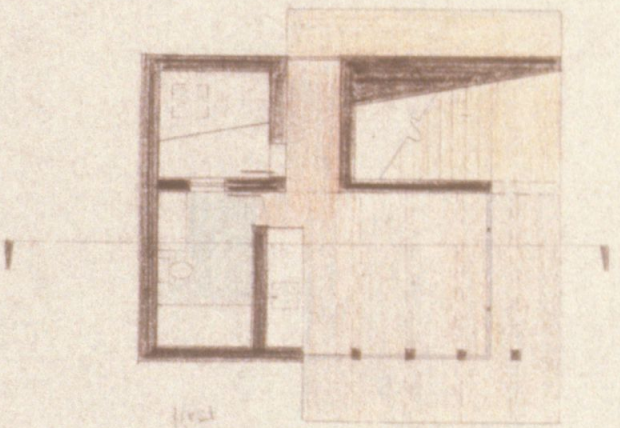


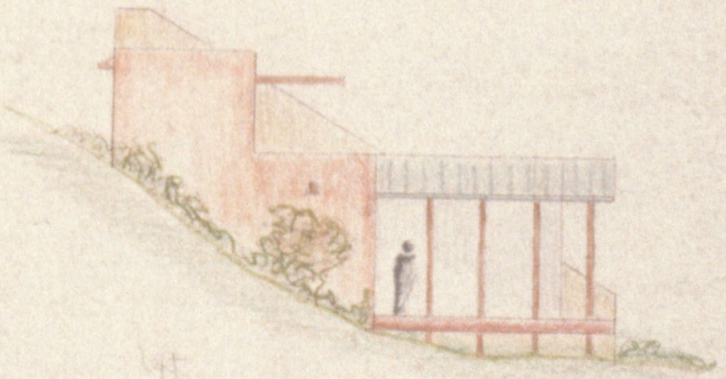



1 BEDROOM CABIN

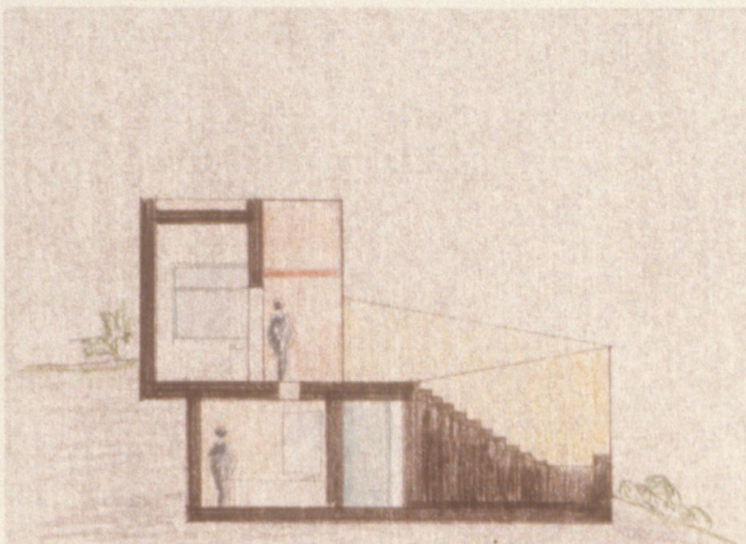


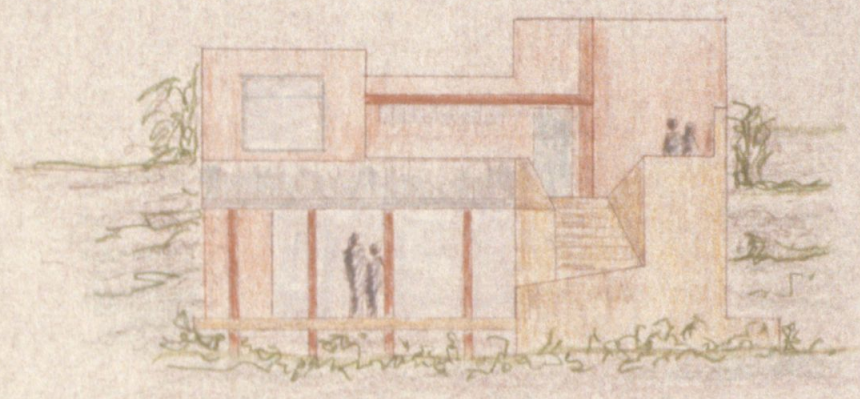

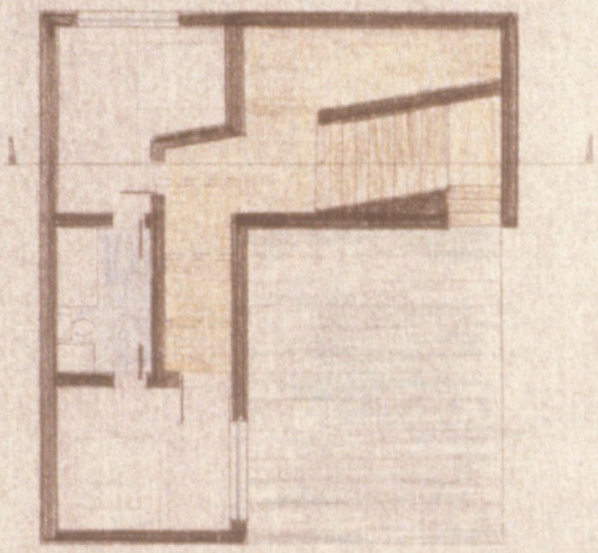

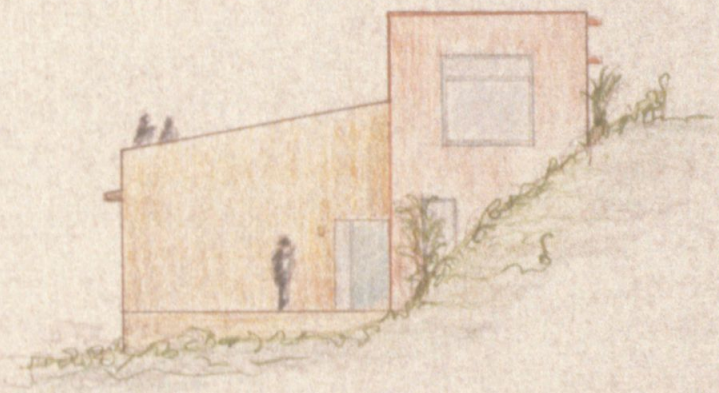

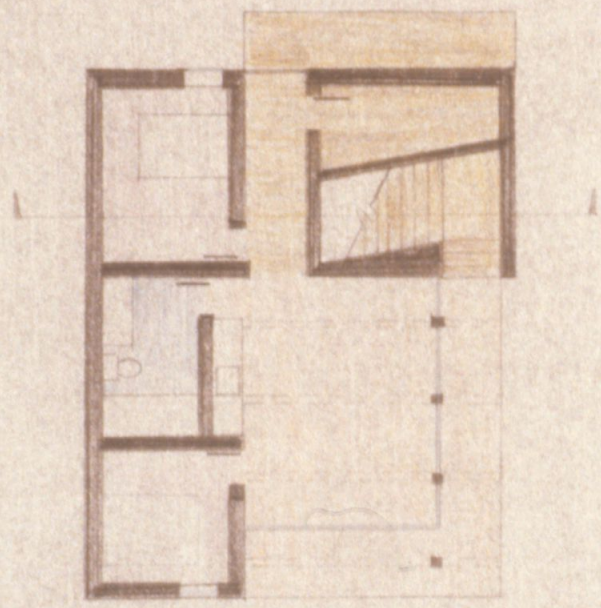


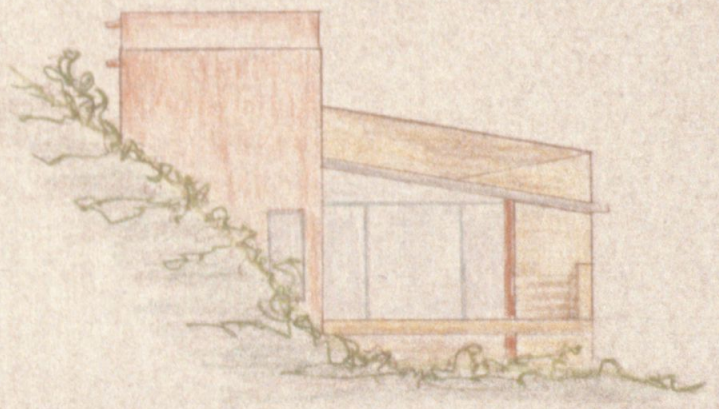


4 BEDROOM CABIN

D I V E C E N T E R


OBSERVATION LEVEL PLAN N◎ SCALE 1" = 10'0"

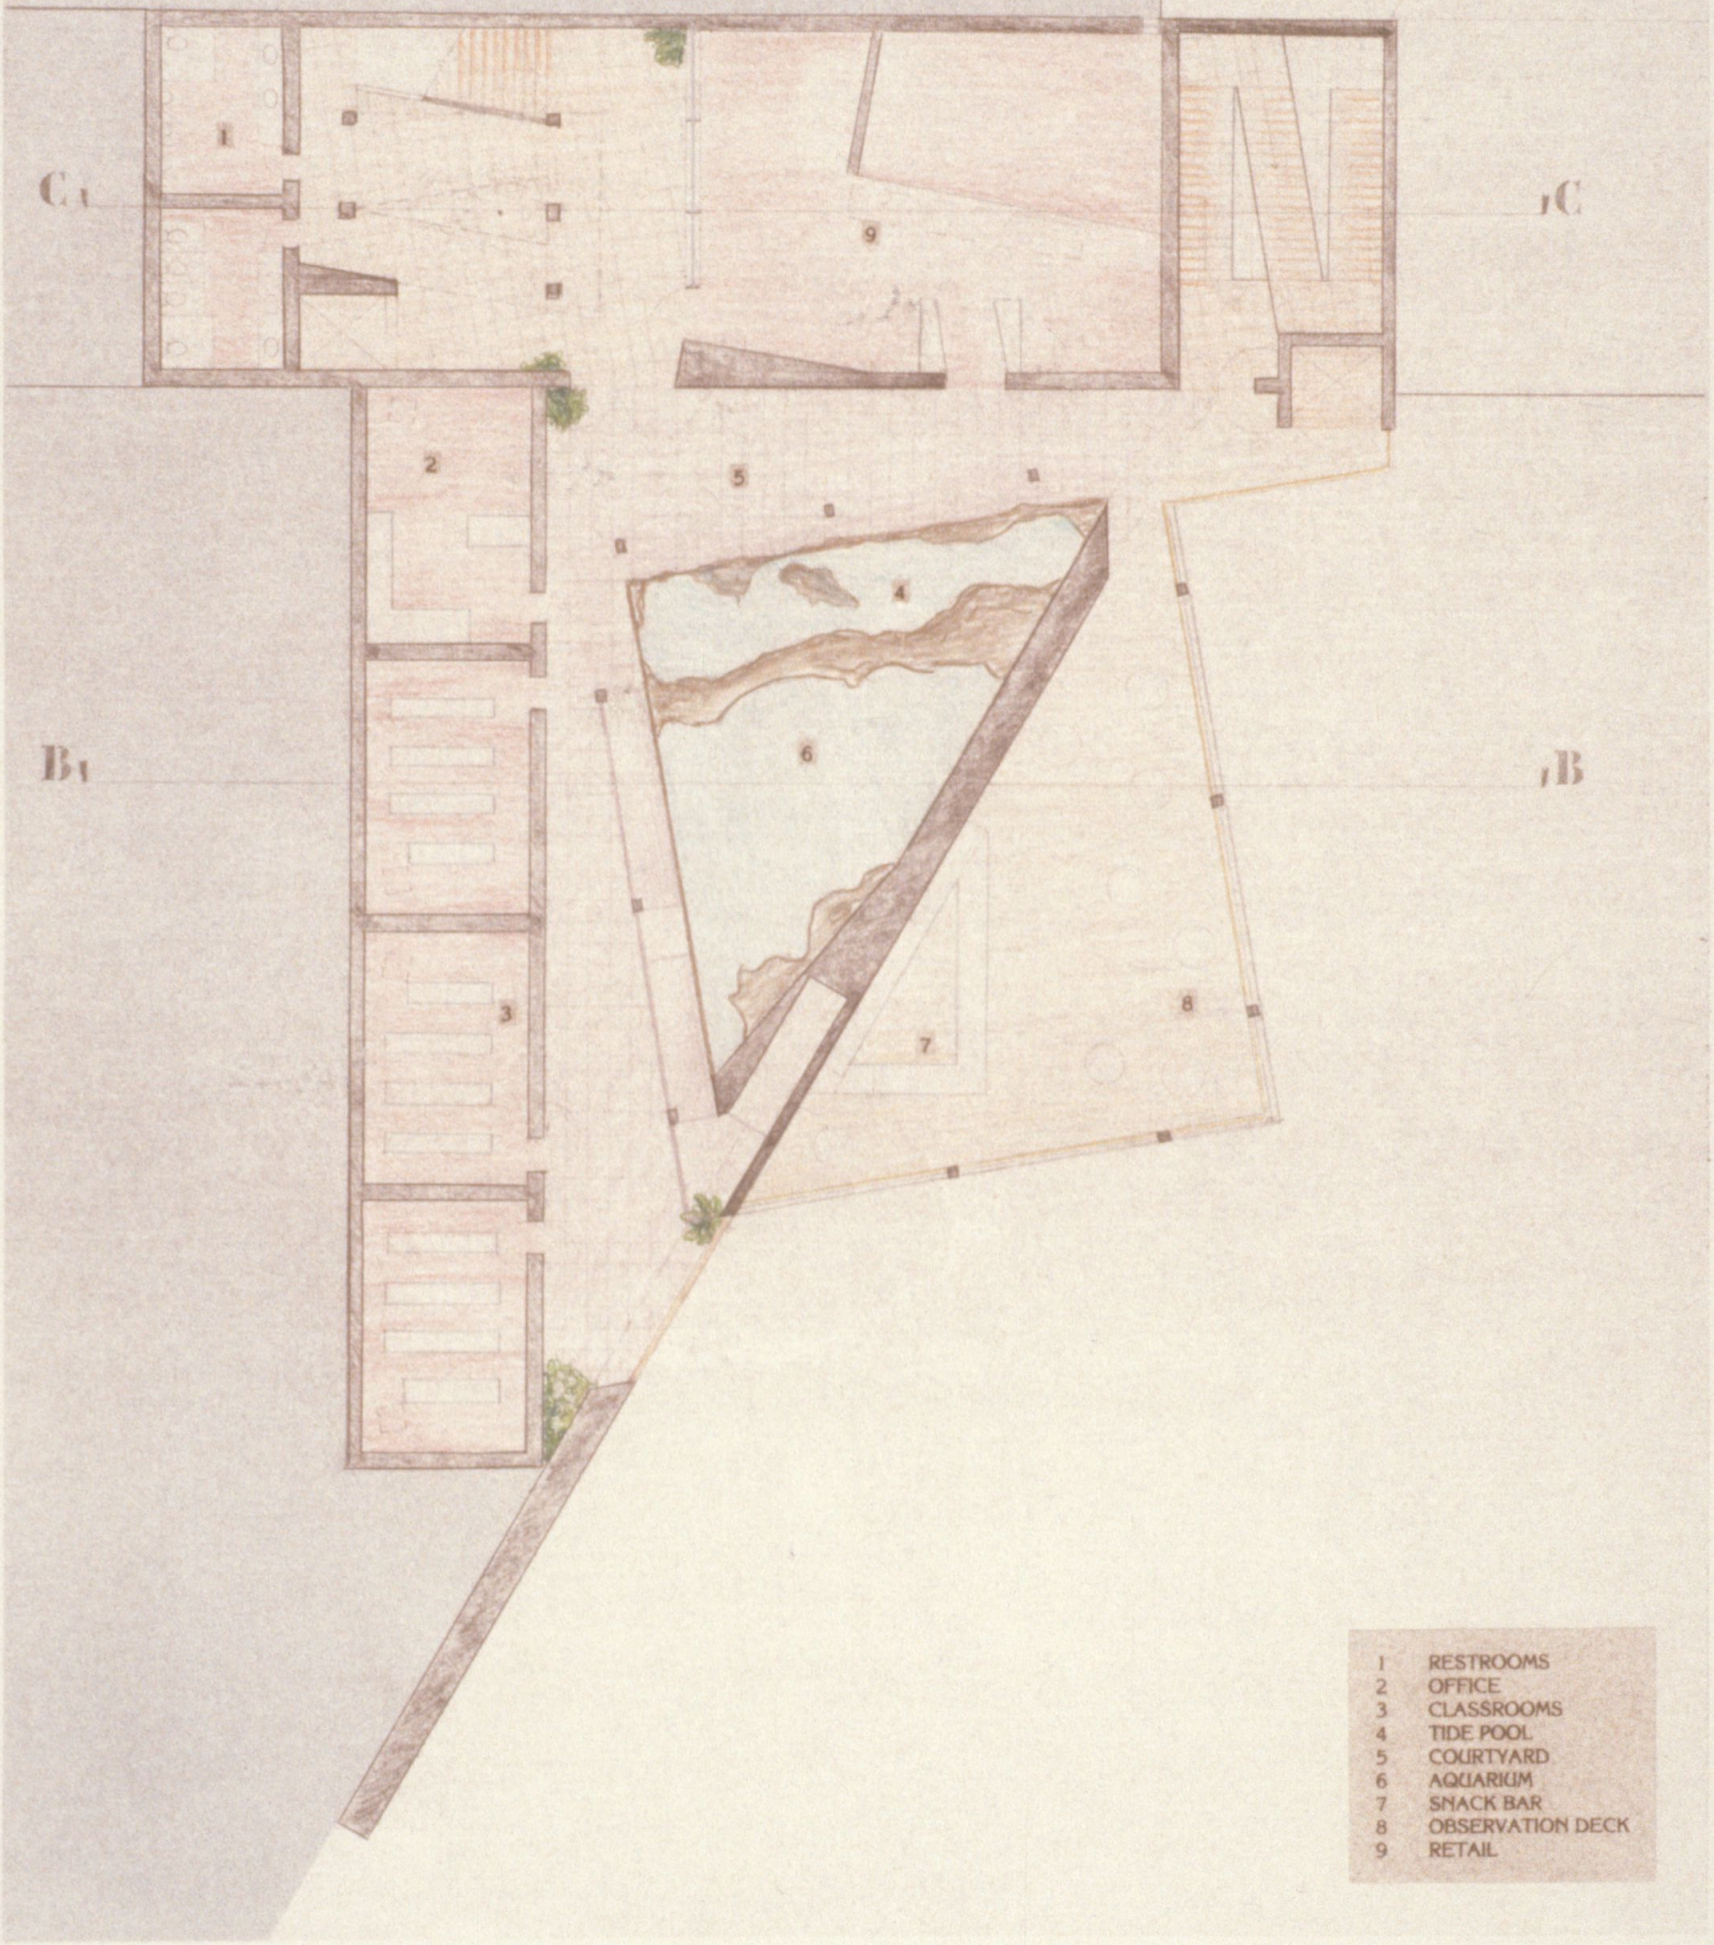

1 RESTROOMS
2 OFFICE
3 CLASSROOMS
4 TIDE POOL
5 COURTYARD
6 AQUARIUM
7 SNACK BAR
8 OBSERVATION DECK
9 RETAIL

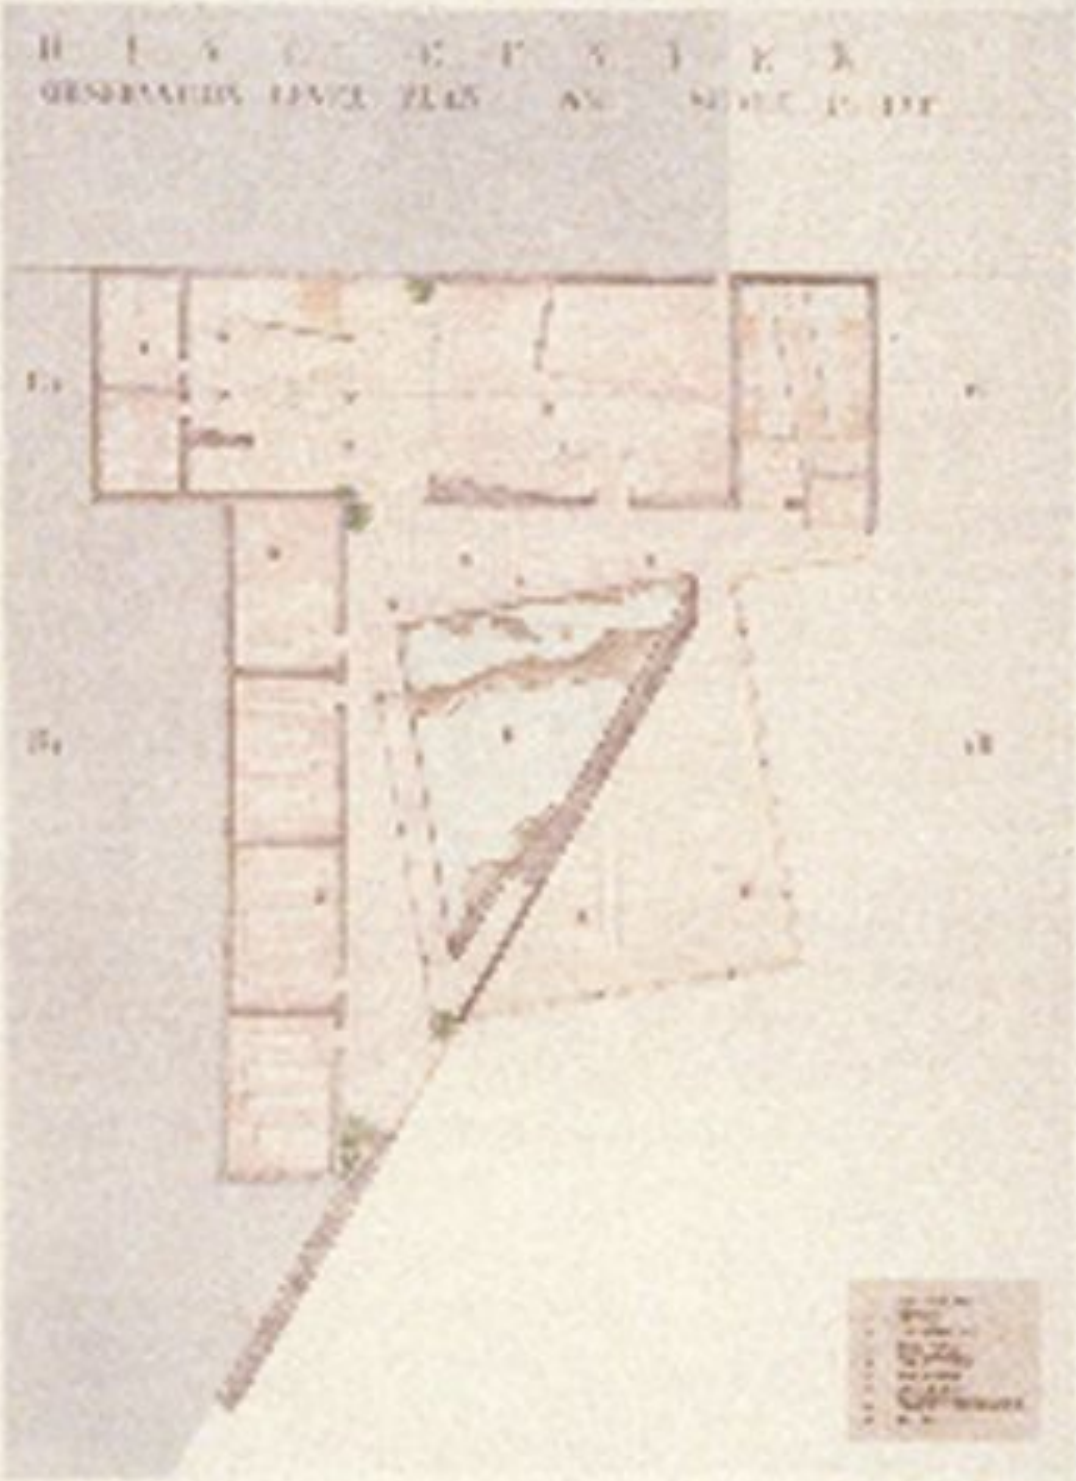


1 STORAGE
2 RINSE AREA
3 LOCKER ROOMS
4 INDOOR POOL
5 OUTDOOR POOL
6 RENTAL
7 COMPRESSOR ROOM
8 TANK ROOM

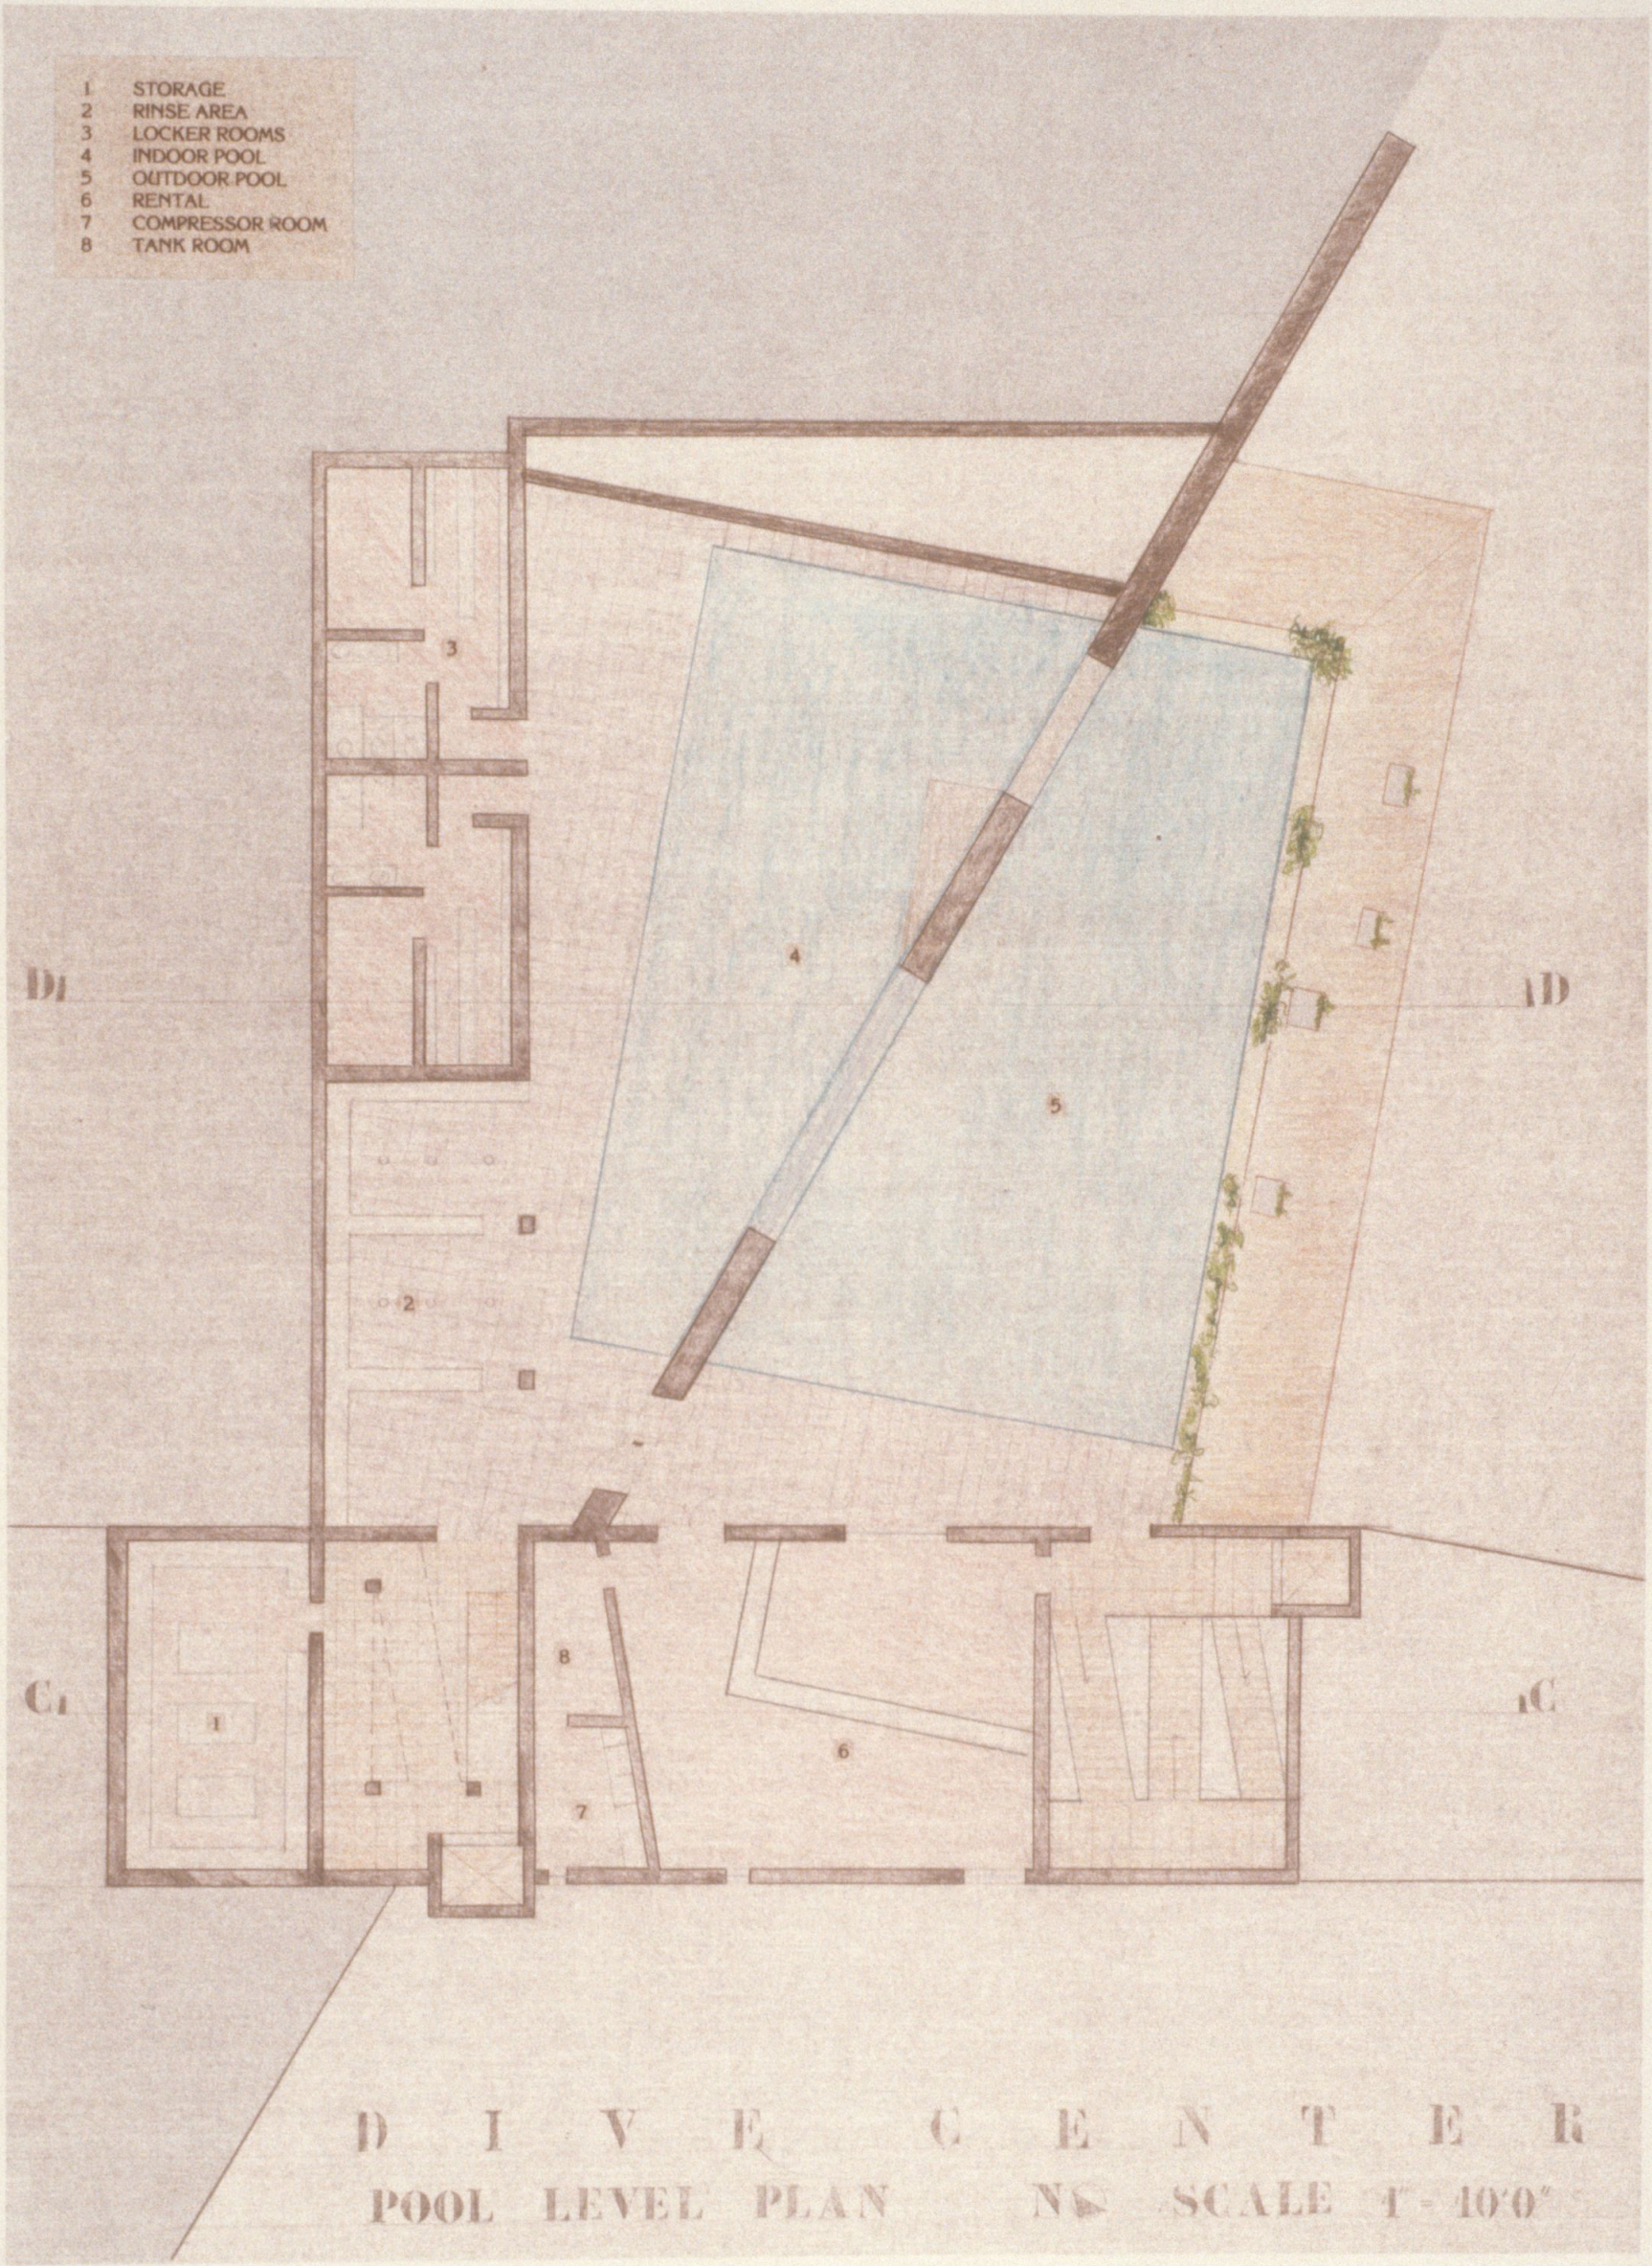


D I V E C E N T E R

POOL LEVEL PLAN N SCALE 1"-10'0"

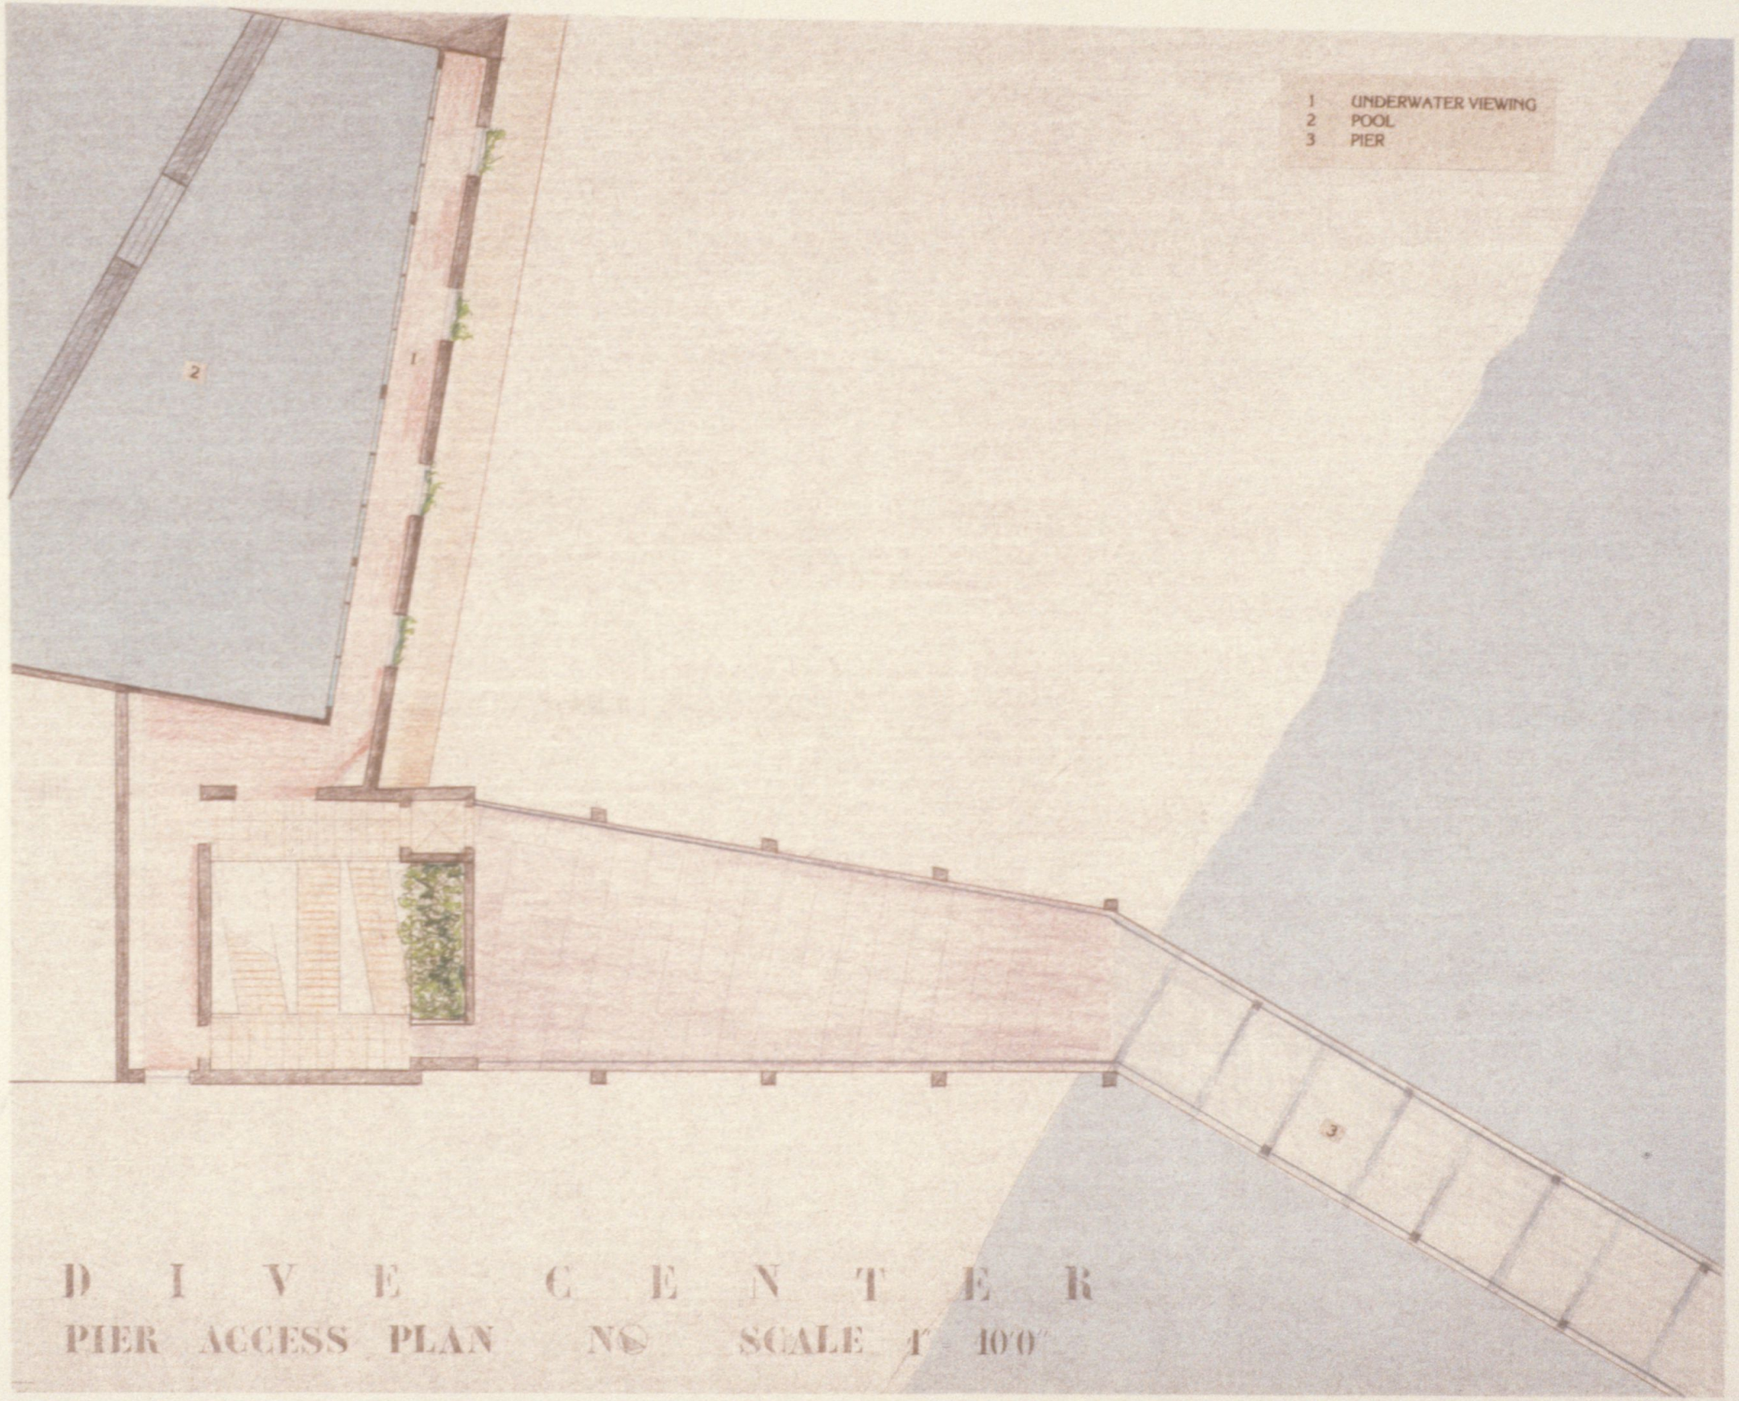

D I V E C E N T E R

PIER ACCESS PLAN N◎ SCALE 1" 10'0"

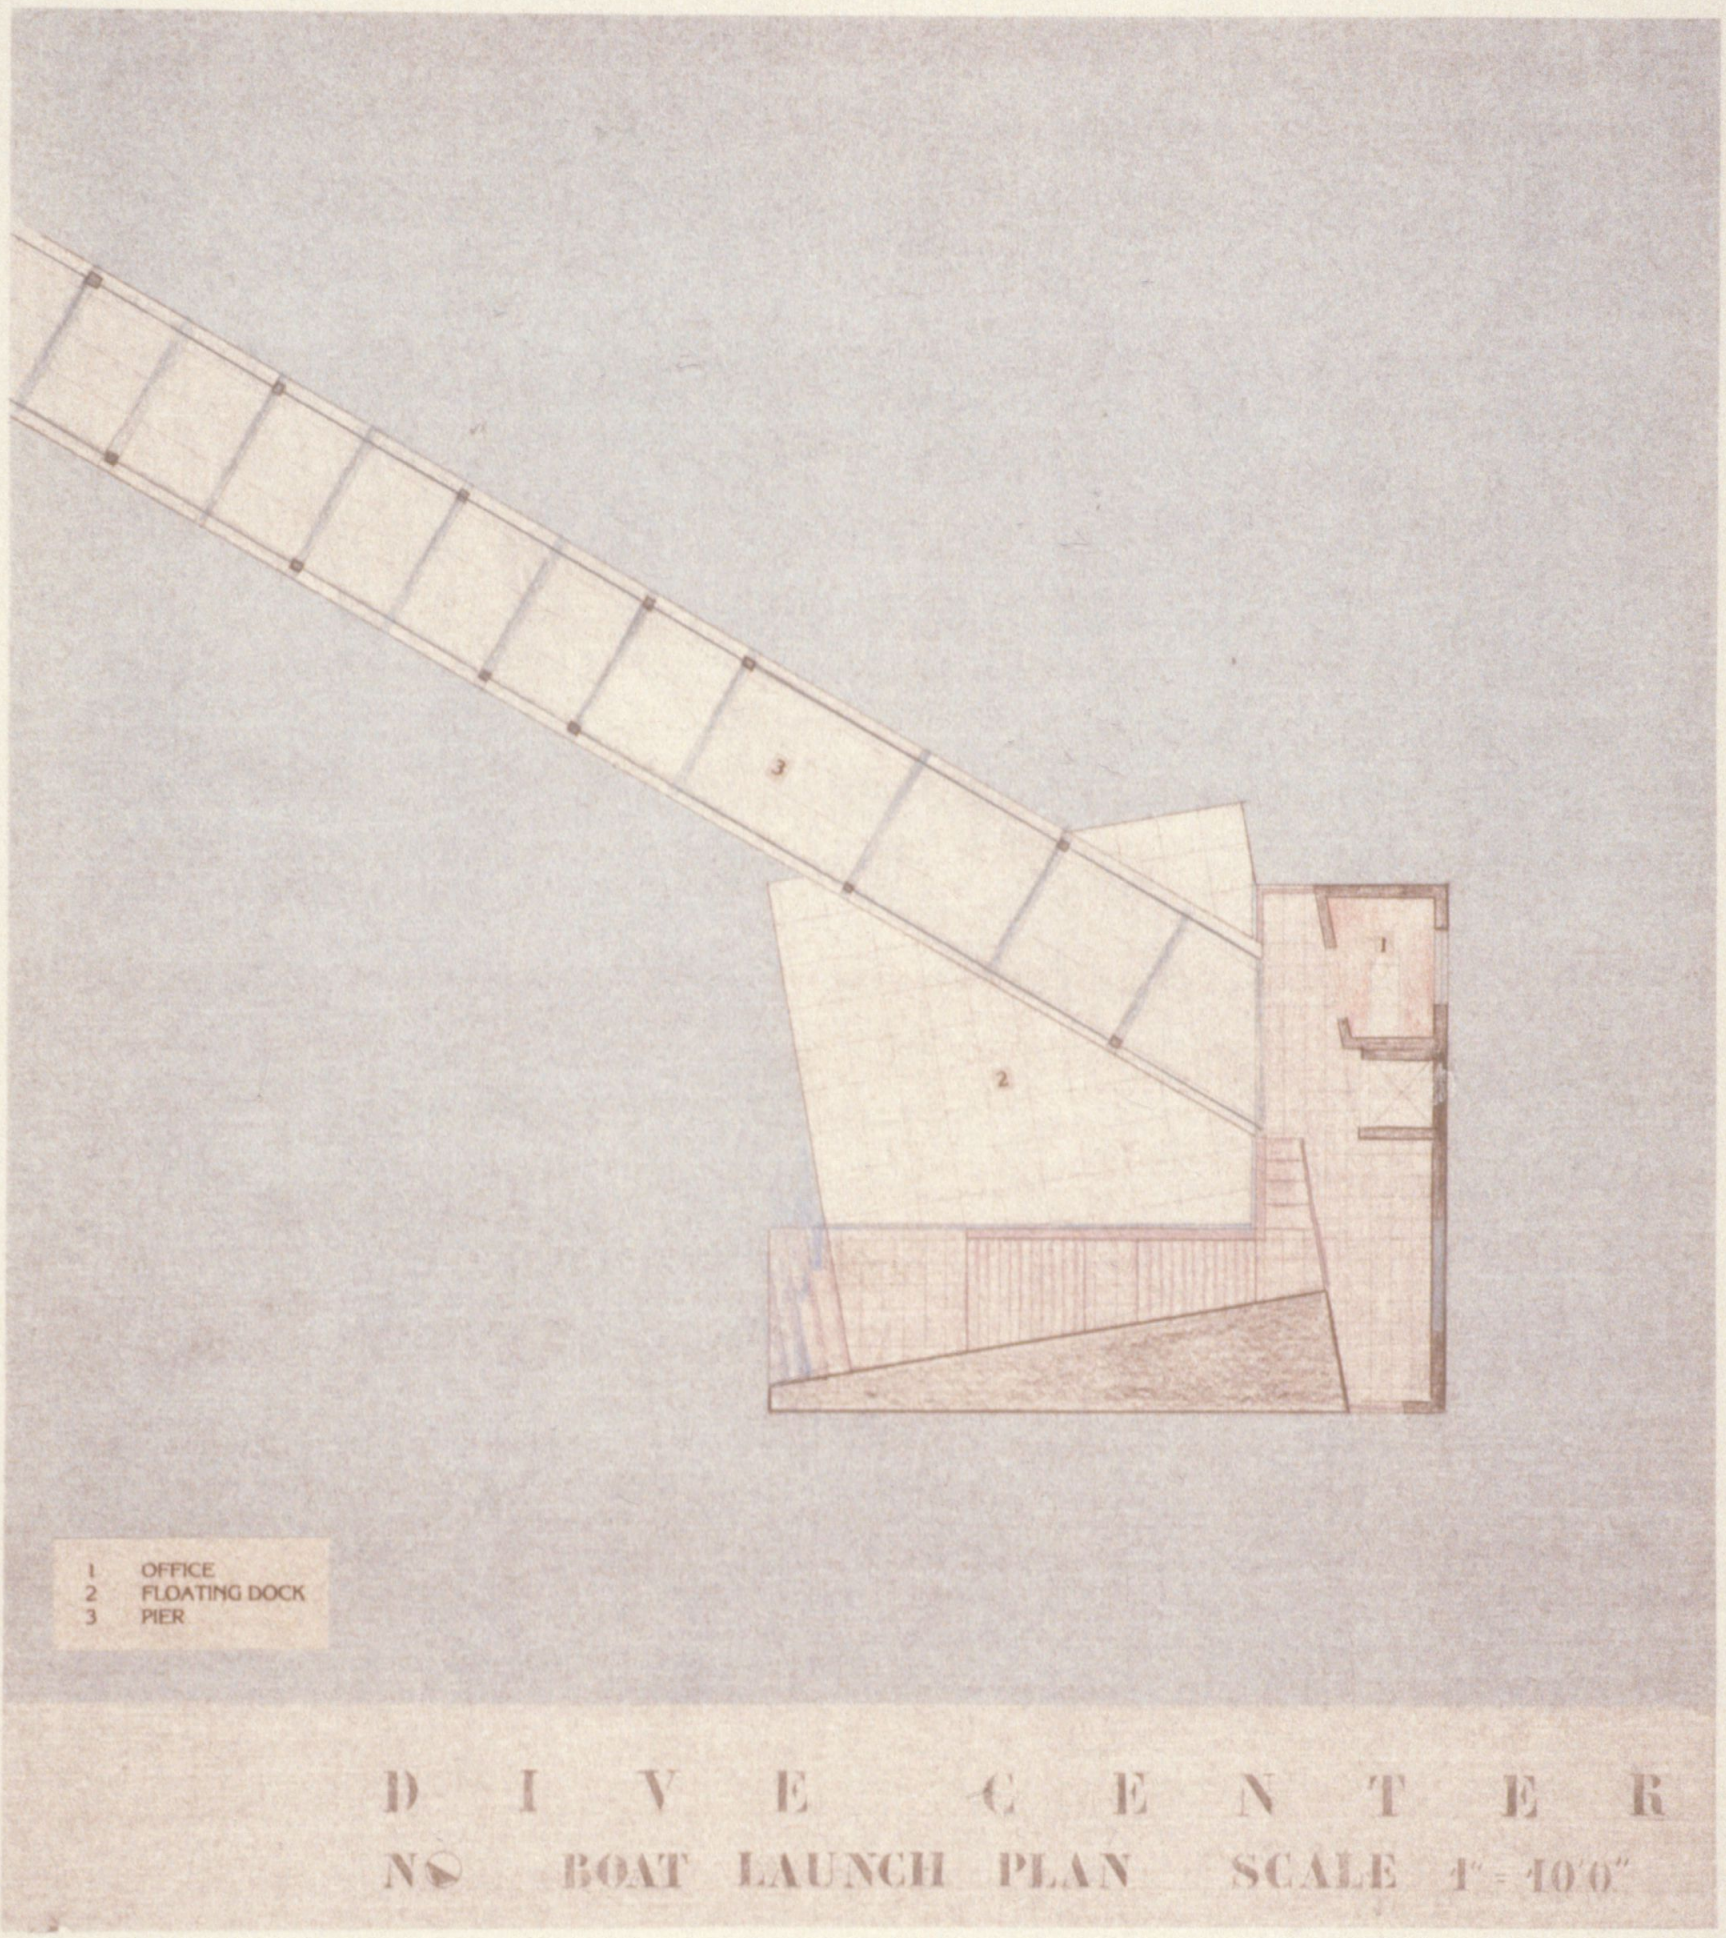


1 OFFICE
2 FLOATING DOCK
3 PIER

DIVE CENTER

NO BOAT LAUNCH PLAN SCALE 1" = 10'0"

D I V E C E N T E R

SECTION B-B SCALE 1'-40'0"

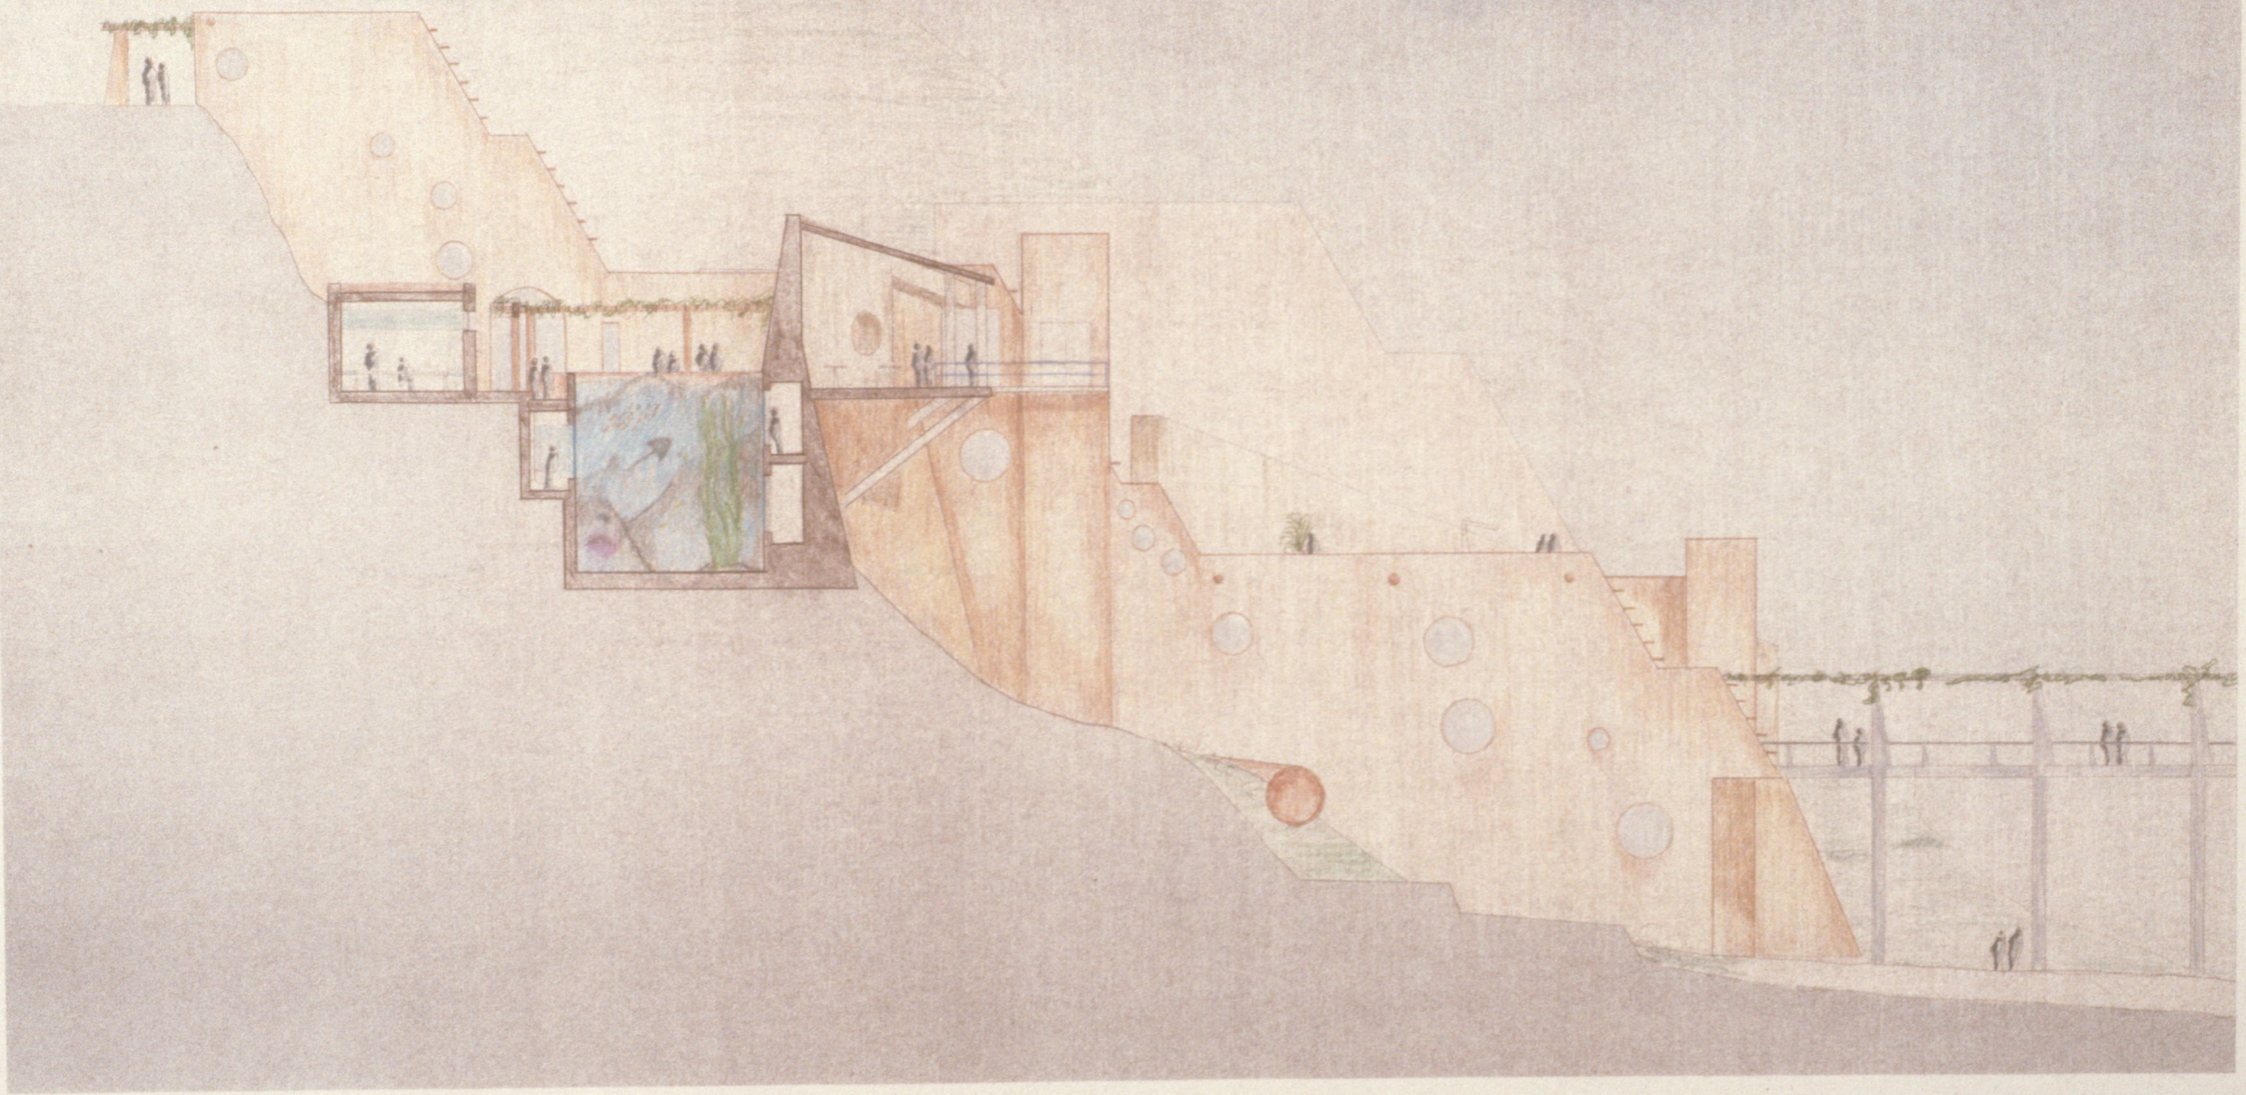

D I V E C E N T E R

SECTION D-D SCALE 4"-40'0"

